CITY OF
EAST GRAND FORKS, MINNESOTA
2020 MISCELLANEOUS
ELECTRICAL DISTRIBUTION
CONSTRUCTION PROJECT MAP

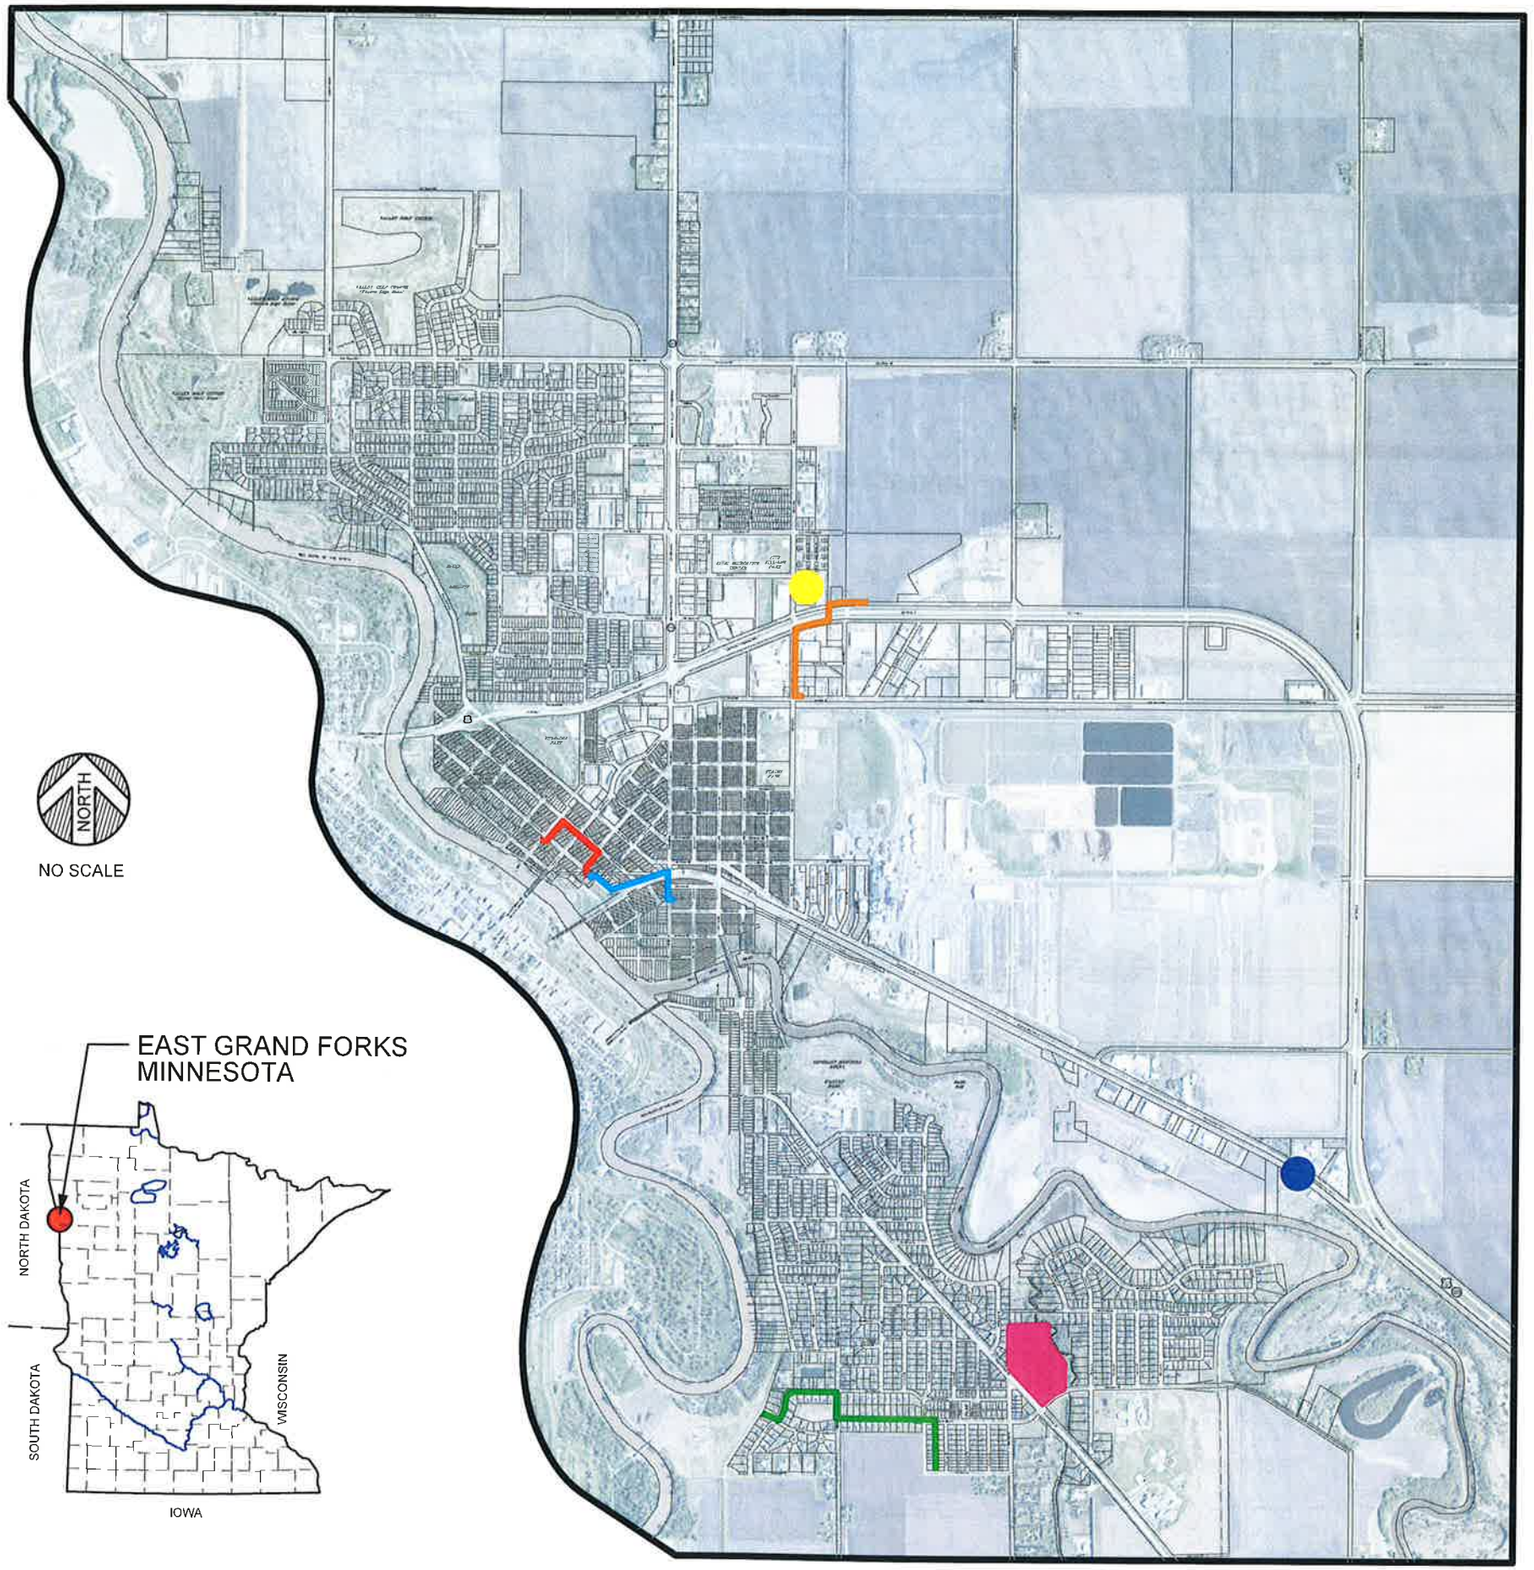

NORTH

NO SCALE

LEGEND

- FIBER - SANITARY LIFT NO. 2 TO STORM LIFT K12
- FIBER - STORM LIFT K12 TO SANITARY LIFT NO. 3
- FIBER - SANITARY LIFT NO. 16 TO STORM LIFT L6
- ELECTRIC - McBROTTER ACRES ADDITION
- ELECTRIC - POTATO ROW OH TO URD - PHASE 2
- ELECTRIC - IND PARK CKT 6 CABLE REPLACEMENT
- ELECTRIC - FAIRFIELD INN LOOP

WIDSETH SMITH NOLTING
Engineering | Architecture | Surveying | Environmental

I HEREBY CERTIFY THAT THIS PLAN, SPECIFICATION, OR REPORT WAS PREPARED BY ME OR UNDER MY DIRECT SUPERVISION AND THAT I AM A DULY LICENSED PROFESSIONAL ENGINEER UNDER THE LAWS OF THE STATE OF MINNESOTA.

TODD M. FORSTER DATE: 1/31/2020 LIC. NO. 45316

DATE	REV#	REVISIONS DESCRIPTION	BY

DATE: 1/31/2020
SCALE: NONE
DRAWN BY: DDA
CHECKED BY: TMF
JOB NUMBER: 2019-13009

2020 MISC PROJECTS
FOR THE CITY OF
EAST GRAND FORKS, MINNESOTA

COVER SHEET

SHEET NO.
C1